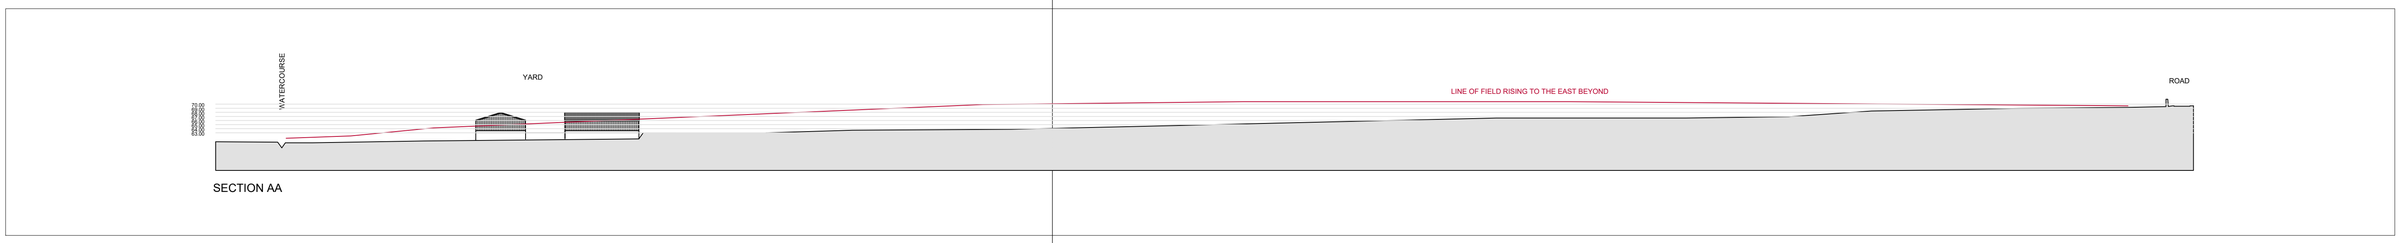

SITE SECTION 1:750

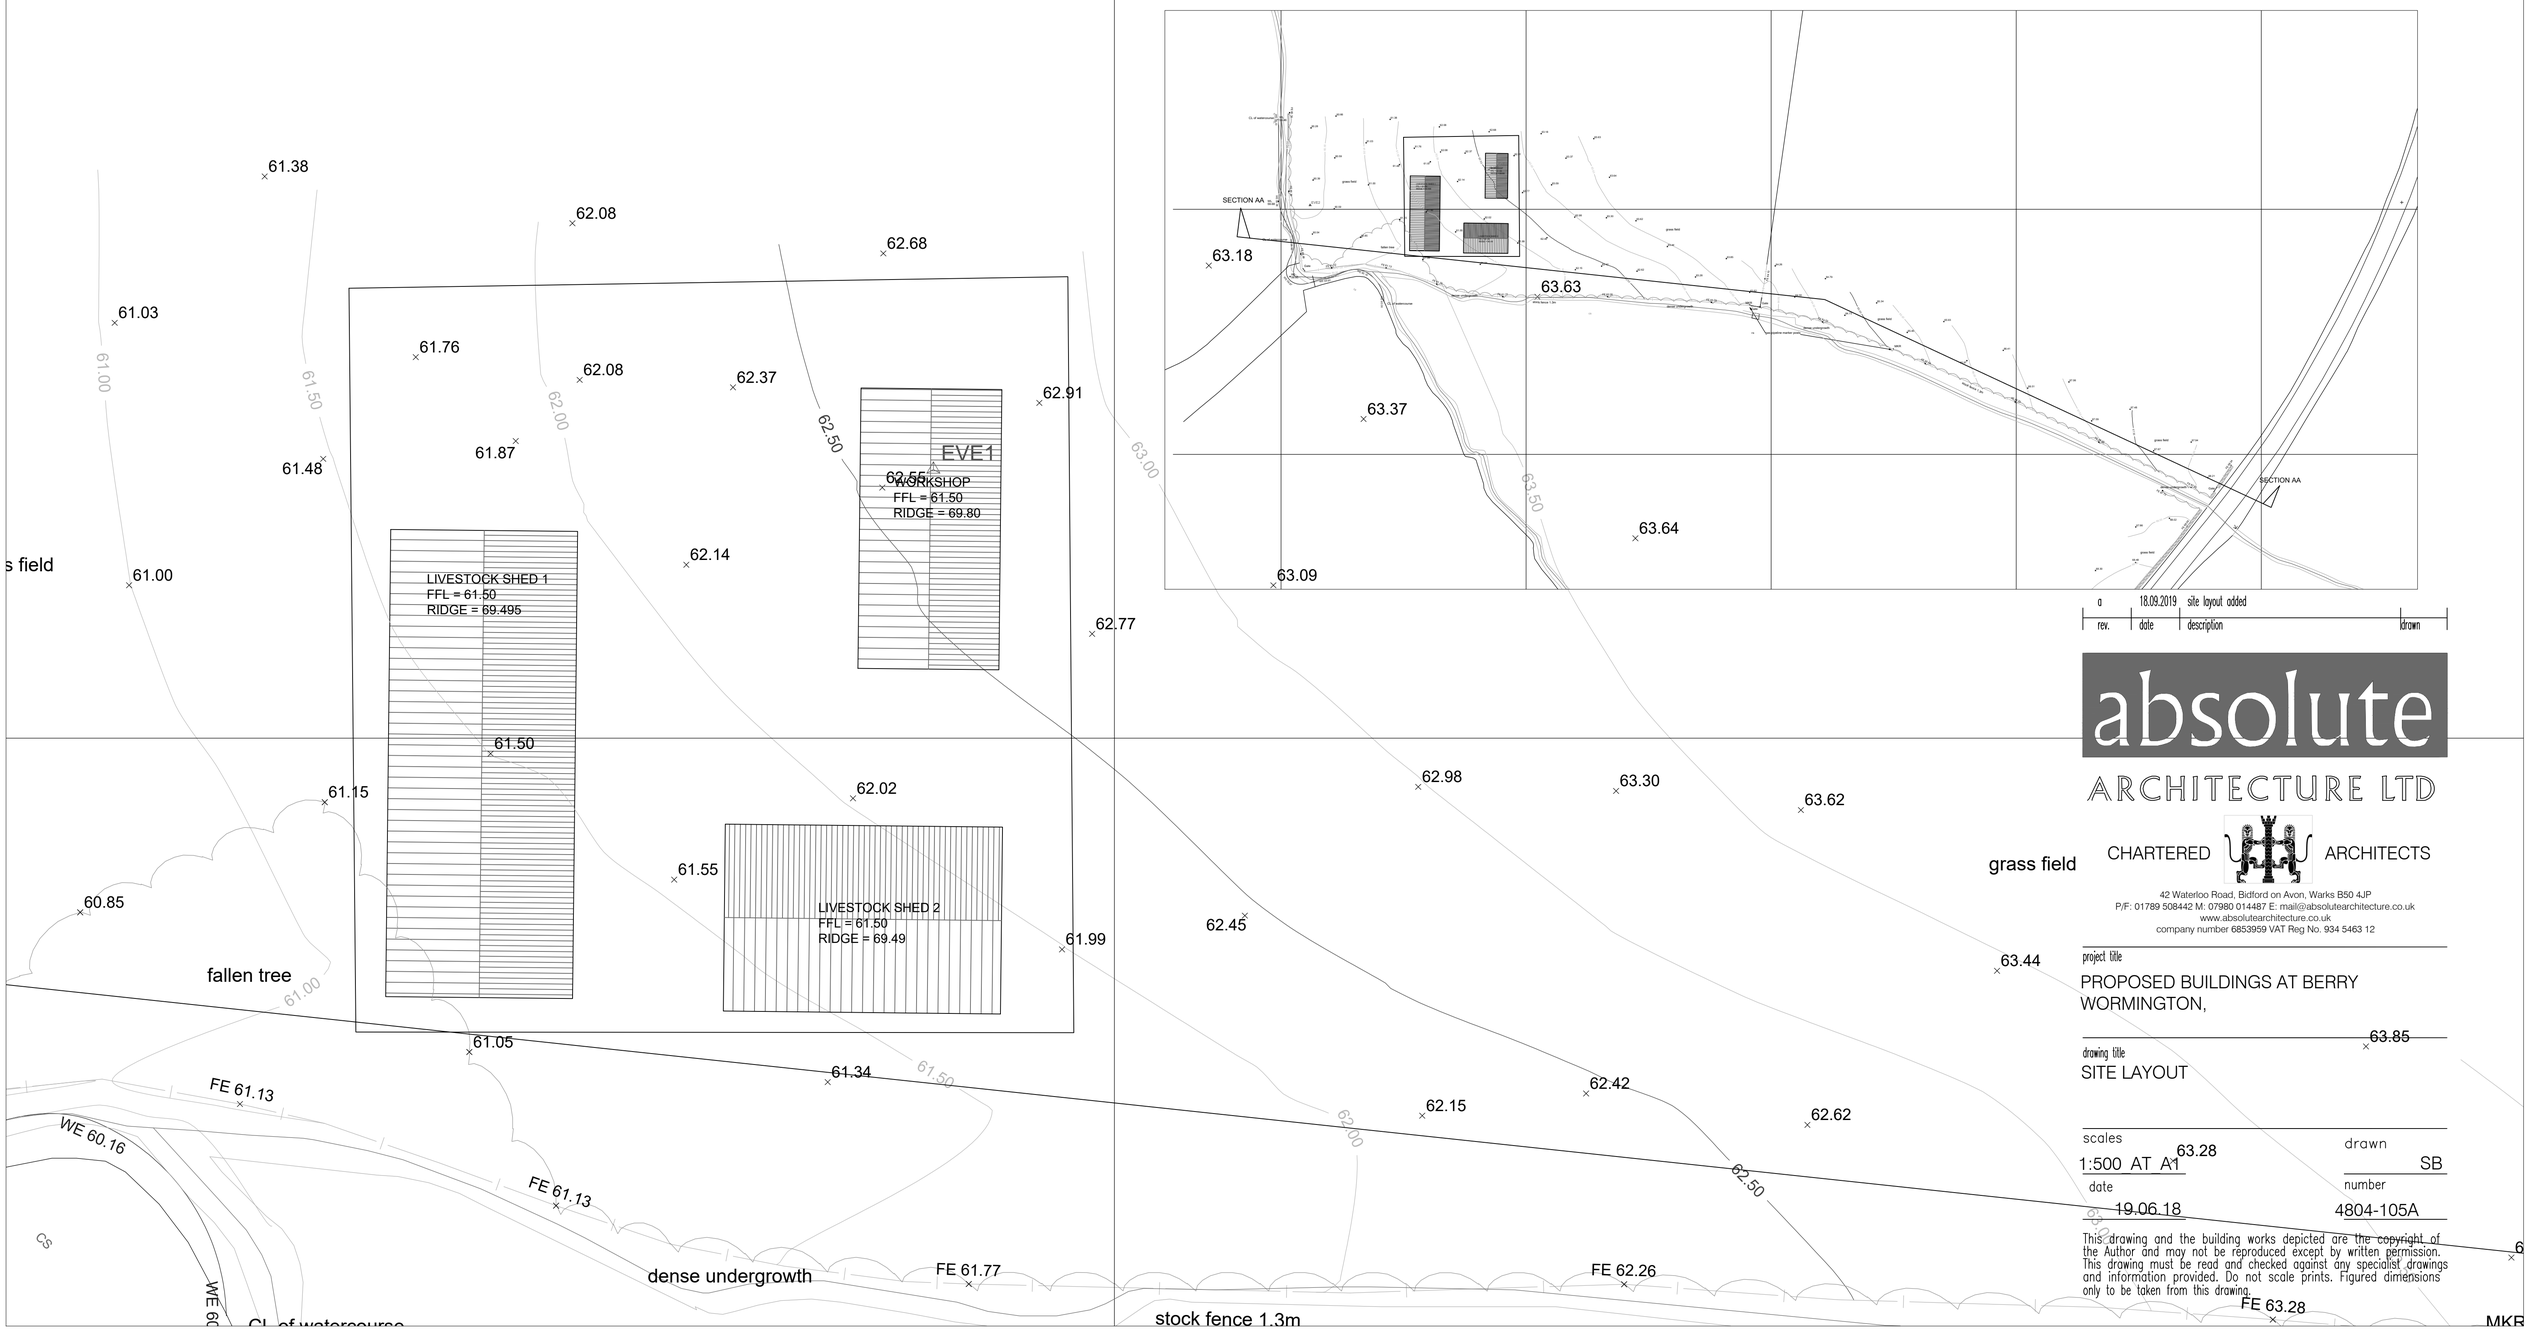

rev.	date	description	drawn
a	18.09.2019	site layout added	

absolute
ARCHITECTURE LTD
CHARTERED ARCHITECTS

42 Waterloo Road, Bidford on Avon, Warks B50 4JP
P/F: 01789 508442 M: 07980 014487 E: mail@absolutearchitecture.co.uk
www.absolutearchitecture.co.uk
company number 6853959 VAT Reg No. 934 5463 12

project title
PROPOSED BUILDINGS AT BERRY WORMINGTON,

drawing title
SITE LAYOUT

scales
1:500 AT A1

drawn
SB

date
19.06.18

number
4804-105A

This drawing and the building works depicted are the copyright of the Author and may not be reproduced except by written permission. This drawing must be read and checked against any specialist drawings and information provided. Do not scale prints. Figured dimensions only to be taken from this drawing.