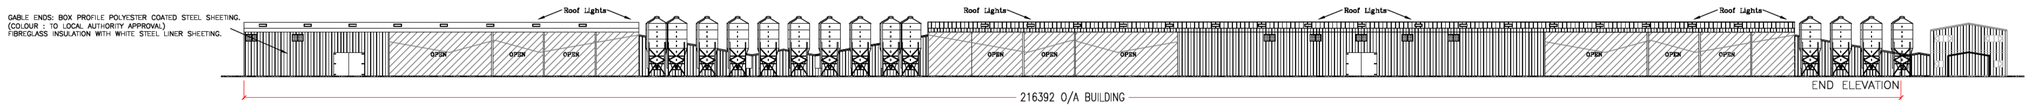

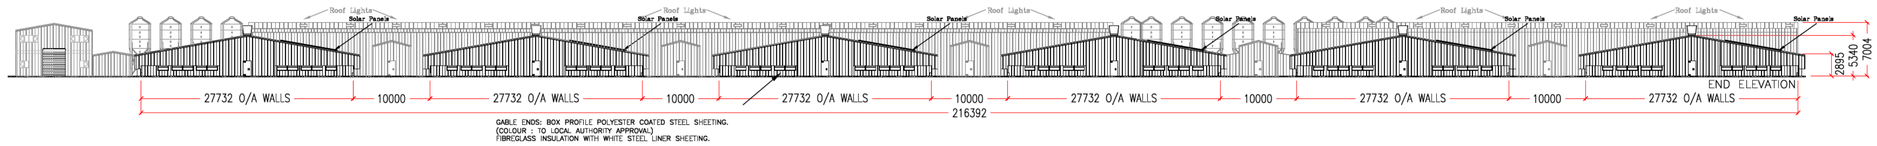

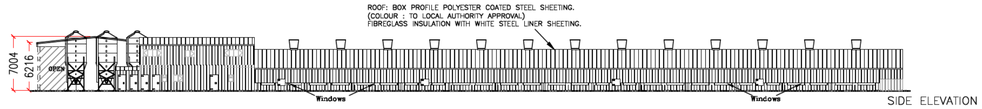

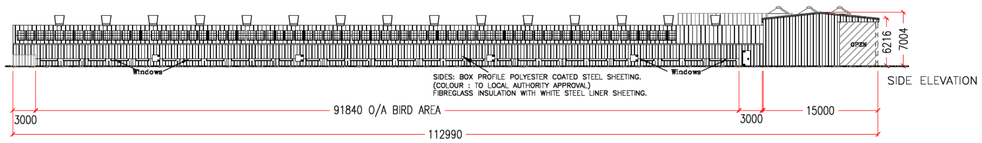

PROVISIONAL DRAWING
NOT FOR CONSTRUCTION

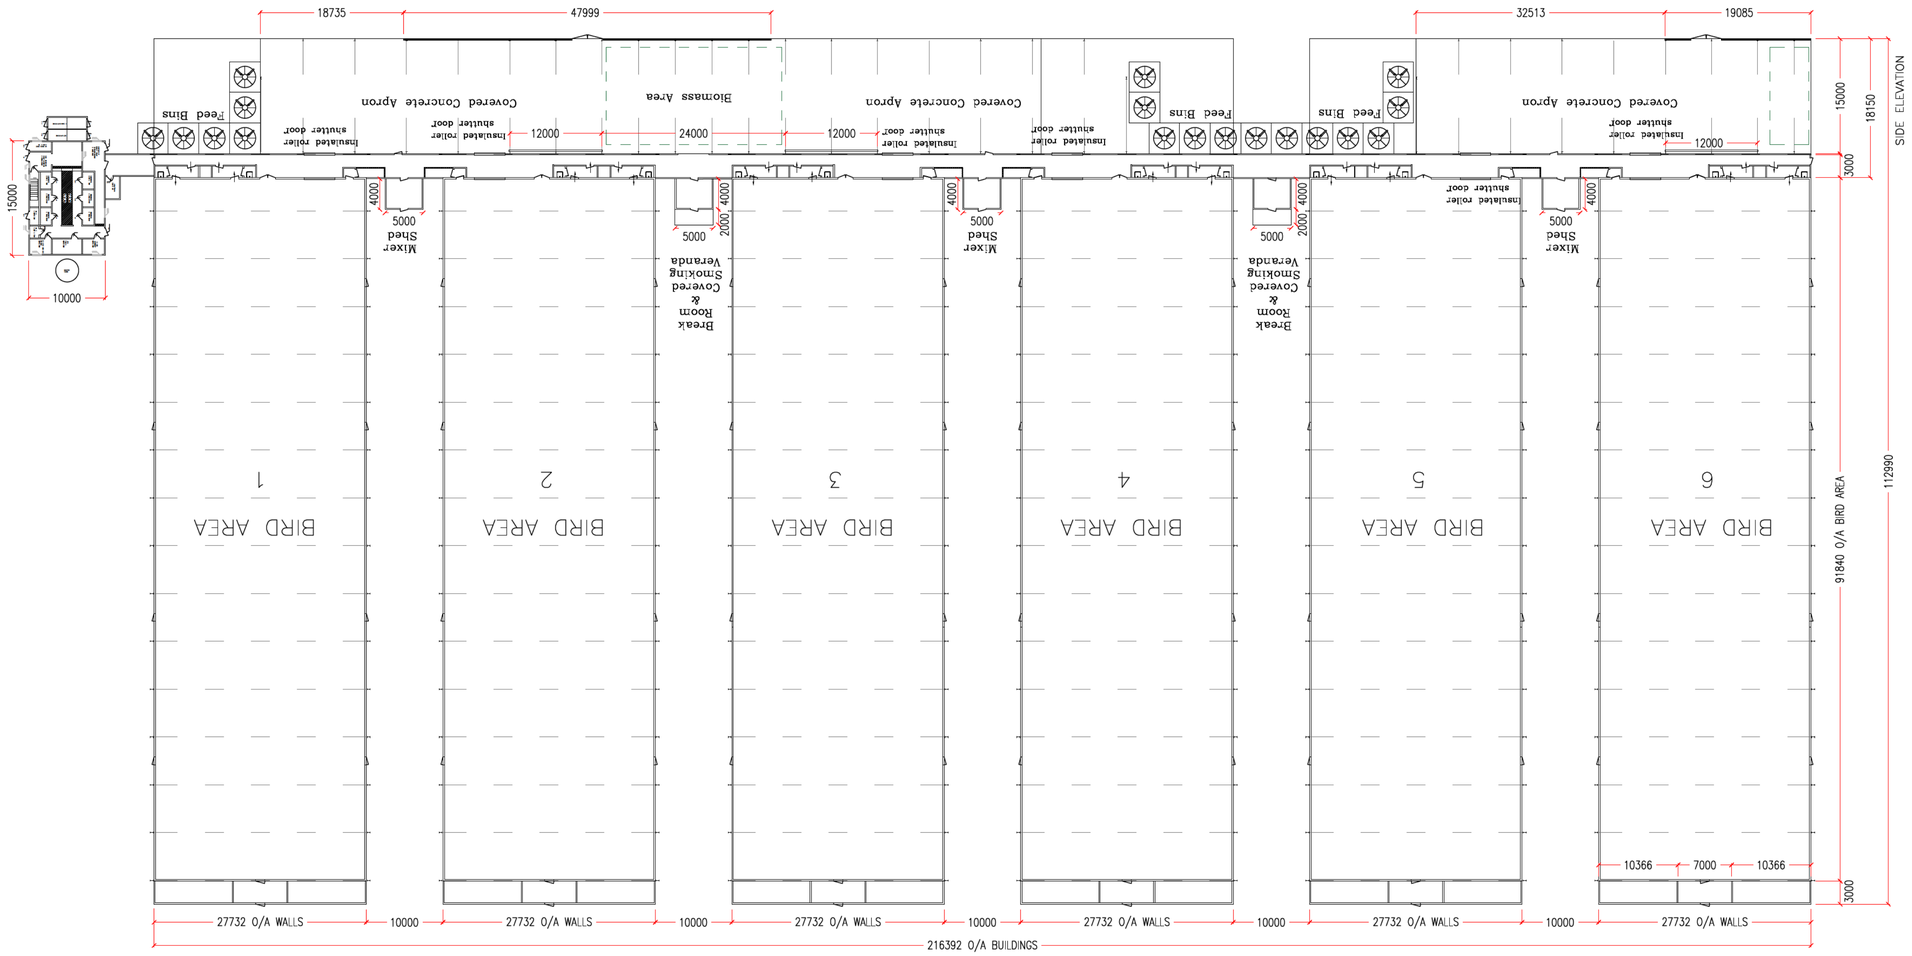

Morspan
CONSTRUCTION LTD

TEL: 01291 672334
FAX: 01291 673928
enquires@morspan.co.uk
www.morspan.com

DATE:	03/02/2020
DRWN BY:	M.A.W
SCALE:	1:400 – A1
JOB No:	TEWKESBURY 2
CLIENT:	KINSEY HERN

TITLE: [redacted]

TEWKESBURY 2

PROVISIONAL DRAWING
NOT FOR CONSTRUCTION

FLOOR PLAN & ELEVATIONS

NOTES:
FEED BIN AND CONTROL ROOM TO BE POSITIONED AS PER SITE PLAN

DRWG NO.
PRO–FP–ELEV
REV 9