Proposed Residential Development
To the Rear of 16-18 Westfield Road
Brockworth
Gloucester Glos

Proposed Site Plan Plots 1 to 4

Scale	1:100 @ A0, 1:200 @ A2
Date	Sept 2020
Dwg. No.	22022/03 (D)

Clive Patch
3 Tebbit Mews
Winchcombe Street
Cheltenham
Glos
GL52 2NF
t 01242 521608
e admin@clivepatcharchitects.co.uk
www. clivepatcharchitects.co.uk

Proposed Residential Development
To the Rear of 16-18 Westfield Road
Brockworth
Gloucester Glos

Proposed Site Plan
Plots 1 to 4

Scale	1:100 @ A0, 1:200 @ A2
Date	Sept 2020
Dwg. No.	22022 /03 (D)

Clive Petch Architects

Missing or invalid reference
File: D:\CPA Loop New Landscape.pdf
Sheet: 1

3 Tebbit Mews
Winchcombe Street
Cheltenham
Glos
GL52 2NF
t 01242 521608
e admin@clivepetcharchitects.co.uk
www. clivepetcharchitects.co.uk

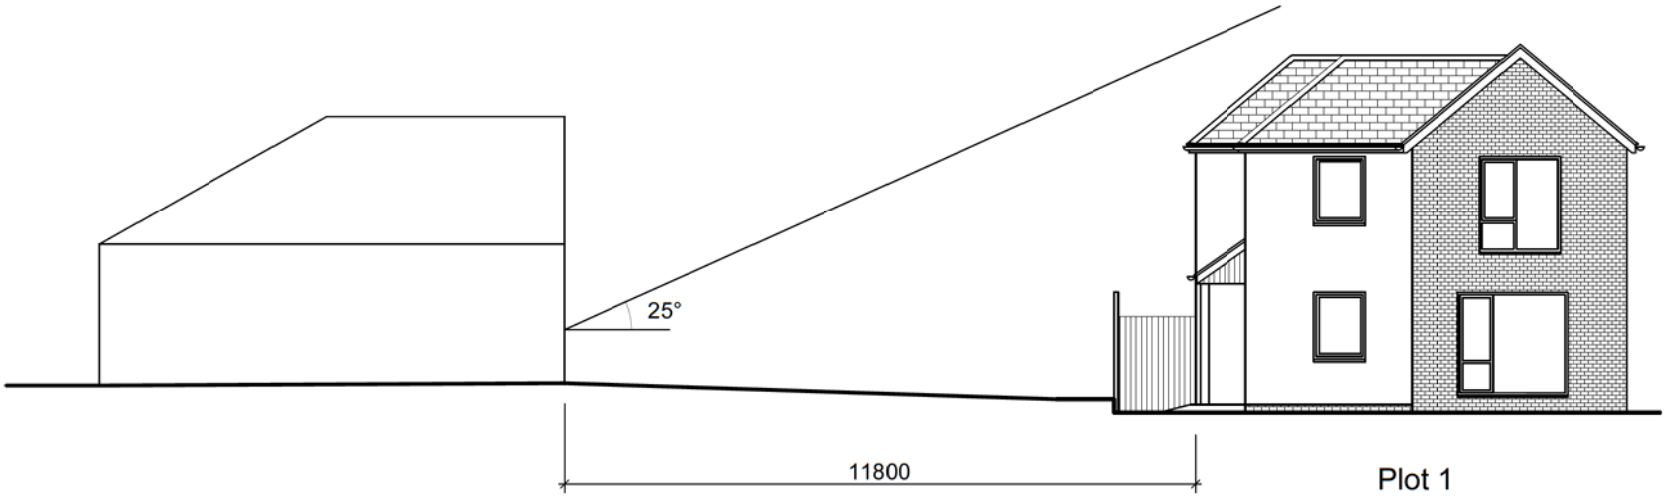

0 Metres 4

Proposed Residential Development
To the Rear of 16-18 Westfield Road
Brockworth
Gloucester Glos

Elevation Light View

Scale 1:100 @ A3
Date Nov 2020
Dwg. No. 22022 / 09 (-)

Clive Petch ARCHITECTS
3 Tebbit Mews
Winchcombe Street
Cheltenham
Glos
GL52 2NF
t 01242 521608
e admin@clivepetcharchitects.co.uk
www. clivepetcharchitects.co.uk

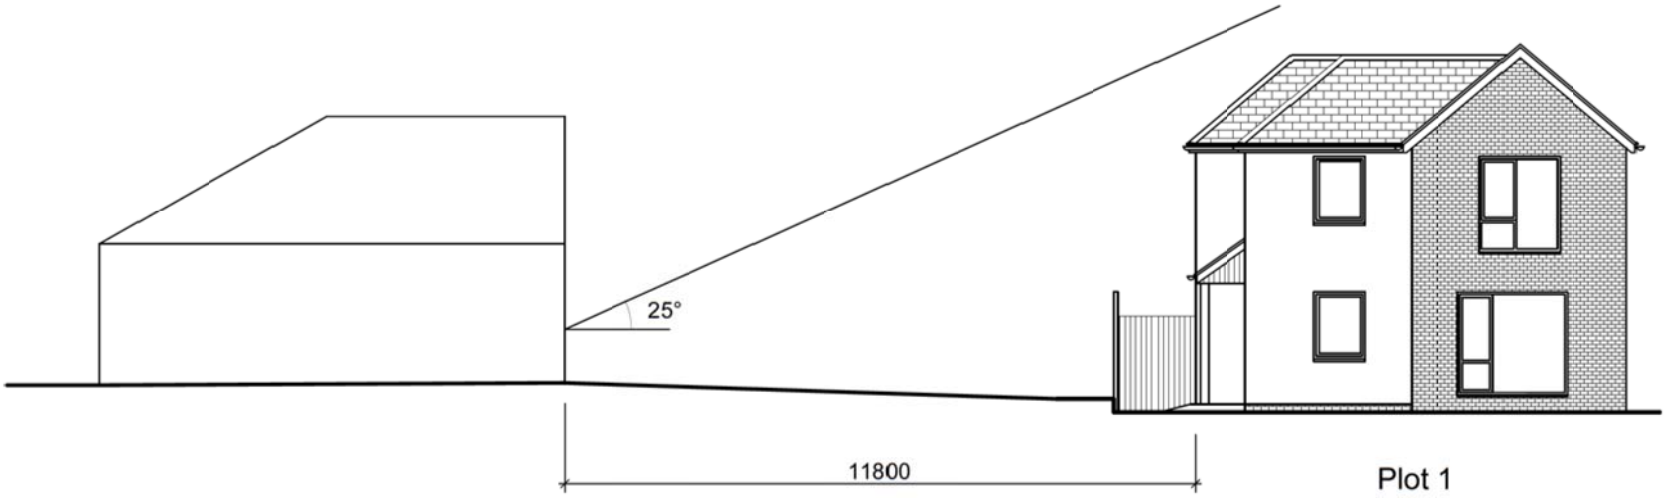

0 Metres 4

Proposed Residential Development
To the Rear of 16-18 Westfield Road
Brockworth
Gloucester Glos

Elevation Light View

Scale 1:100 @ A3
Date Nov 2020
Dwg. No. 22022 / 09 (-)

Clive Petch ARCHITECTS
3 Tebbit Mews
Winchcombe Street
Cheltenham
Glos
GL52 2NF
t 01242 521608
e admin@clivepetcharchitects.co.uk
www. clivepetcharchitects.co.uk

North East Elevation Plot 1 & 2

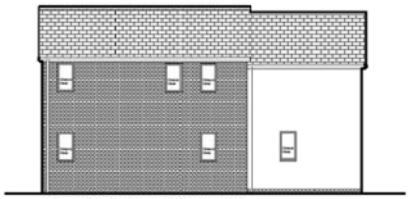

South West Elevation Plot 1 & 2

North West Elevation Plot 1 & 2

South East Elevation Plot 1 & 2

Materials Key

1 - Brick - Red-multi - AAB Neroche
2 - Roof Tile - Sandtoft Calderdale - Dark Grey
3 - Window & Door Frames, Fascias &
Rainwater Goods - PVC - Anthracite
4 - Render - PRB - Cote Blanc
5 - Front Door - Oak Veneer

GROUND FLOOR PLAN

PLOTS 1 & 2
145m² / 1560ft²

FIRST FLOOR PLAN

Rev E - Buff brick changed to red-multi

0 Metres 5

Proposed Residential Development
To the Rear of 16-18 Westfield Road
Brockworth
Gloucester Glos

Plans & Elevations Plots 1 & 2
(Detached)
As Proposed

Scale 1:100 @ A1, 1:200 @ A3
Date Nov 2020
Dwg. No. 22/22 /04 (E)

Clive Petch ARCHITECTS
3 Tebbit Mews
Winchcombe Street
Cheltenham
Glos
GL52 2NF
t 01242 521408
e admin@clivepetcharchitects.co.uk
www. clivepetcharchitects.co.uk

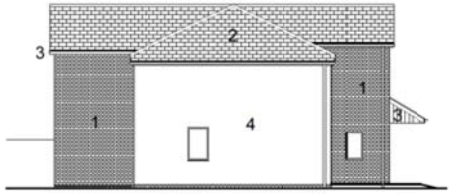

North East Elevation

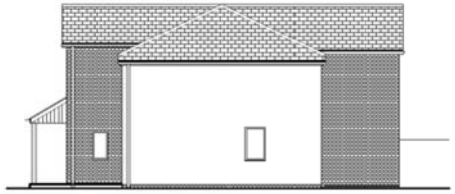

South West Elevation

Materials Key

1 - Brick - Red-multi - AAB Nercche
2 - Roof Tile - Sandtoft Calderdale - Dark Grey
3 - Window & Door Frames, Fascias &
Rainwater Goods - PVC - Anthracite
4 - Render - PRB - Cote Blanc
5 - Front Door - Oak Veneer

North West Elevation

South East Elevation

GROUND FLOOR PLAN

PLOTs 3 & 4
105m² / 1130ft²

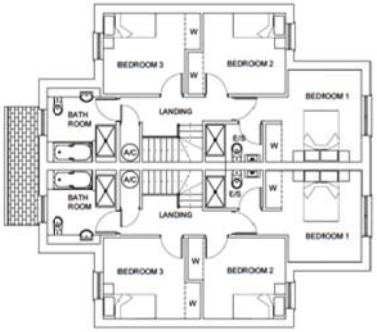

FIRST FLOOR PLAN

Rev D - Buff brick changed to red-multi

Rev E - Bedrooms 2 & 3 shown with single beds

0 Metres 5

Proposed Residential Development
To the Rear of 14-18 Westfield Road
Brockworth
Gloucester Glos

Plans & Elevations Plots 3 & 4
(Semi-Detached)
As Proposed

Scale 1:100 @ A1, 1:200 @ A3
Date Nov 2020
Dwg. No. 22022 /05 (E)

Clive Petch ARCHITECTS
3 Tebbit Mews
Winchcombe Street
Cheltenham
Glos
GL52 2NF
t 01242 521618
e admin@clivepetcharchitects.co.uk
www. clivepetcharchitects.co.uk

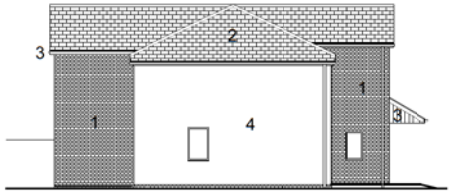

North East Elevation

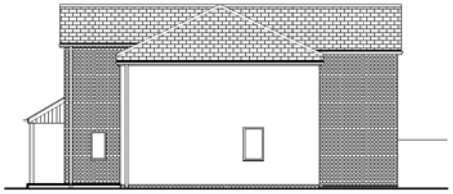

South West Elevation

Materials Key

1 - Brick - Red-multi - AAB Nercche
2 - Roof Tile - Sandtoft Calderdale - Dark Grey
3 - Window & Door Frames, Fascias &
Rainwater Goods - PVC - Anthracite
4 - Render - PRB - Cote Blanc
5 - Front Door - Oak Veneer

North West Elevation

South East Elevation

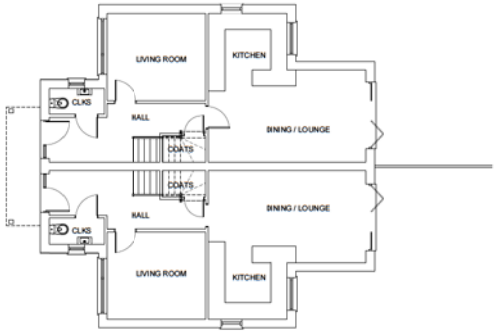

GROUND FLOOR PLAN

PLOTs 3 & 4
105m² / 1130ft²

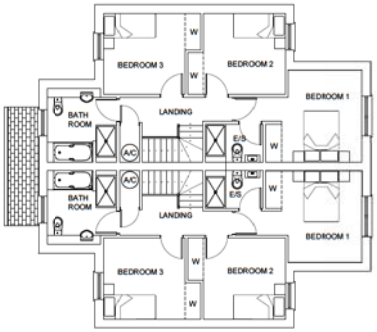

FIRST FLOOR PLAN

Rev D - Buff brick changed to red-multi

Rev E - Bedrooms 2 & 3 shown with single beds

0 Metres 5

Proposed Residential Development
To the Rear of 16-18 Westfield Road
Brockworth
Gloucester Glos

Plans & Elevations Plots 3 & 4
(Semi-Detached)
As Proposed

Scale 1:100 @ A1, 1:200 @ A3
Date Nov 2020
Dwg. No. 22022 /05 (E)

Clive Petch ARCHITECTS
3 Tebbit Mews
Winchcombe Street
Cheltenham
Glos
GL52 2NF
t 01242 521638
e admin@clivepetcharchitects.co.uk
www. clivepetcharchitects.co.uk

North East Elevation Plot 1 & 2

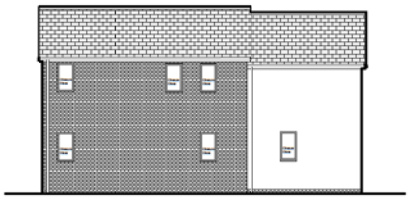

South West Elevation Plot 1 & 2

North West Elevation Plot 1 & 2

South East Elevation Plot 1 & 2

Materials Key

1 - Brick - Red-multi - AAB Neroche
2 - Roof Tile - Sandtoft Calderdale - Dark Grey
3 - Window & Door Frames, Fascias &
Rainwater Goods - PVC - Anthracite
4 - Render - PRB - Cote Blanc
5 - Front Door - Oak Veneer

GROUND FLOOR PLAN

PLOTS 1 & 2
145m² / 1560ft²

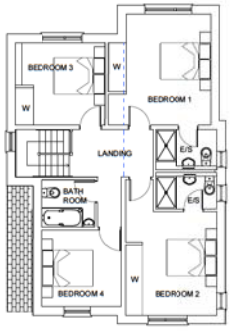

FIRST FLOOR PLAN

Rev E - Buff brick changed to red-multi

0 Metres 5

Proposed Residential Development
To the Rear of '6-18 Westfield Road
Brockworth
Gloucester Glos

Plans & Elevations Plots 1 & 2
(Detached)
As Proposed

Scale	1:100 @ A1, 1:200 @ A3
Date	Nov 2020
Dwg. No.	22022 /04 (E)

Clive Petch ARCHITECTS
3 Tebbit Mews
Winchcombe Street
Cheltenham
Glos
GL52 2NF
t 01242 521608
e admin@clivepetcharchitects.co.uk
www. clivepetcharchitects.co.uk

0 Metres 4

Proposed Residential Development
To the Rear of 16-18 Westfield Road
Brockworth
Gloucester Glos

North West Colour Elevation

Scale 1:100 @ A3

Date Nov 2020

Dwg. No. 22022 / 07 (B)

Clive Petch ARCHITECTS

0 Metres 4

Proposed Residential Development
To the Rear of 16-18 Westfield Road
Brockworth
Gloucester Glos

North East Colour Elevation

Scale 1:100 @ A3

Date Nov 2020

Dwg. No. 22022 / 08 (A)

Clive Petch ARCHITECTS

0 Metres 4

Proposed Residential Development
To the Rear of 16-18 Westfield Road
Brockworth
Gloucester Glos

North West Colour Elevation

Scale 1:100 @ A3

Date Nov 2020

Dwg. No. 22022 / 07 (B)

Clive Petch ARCHITECTS

0 Metres 4

Proposed Residential Development
To the Rear of 16-18 Westfield Road
Brockworth
Gloucester Glos

North East Colour Elevation

Scale 1:100 @ A3

Date Nov 2020

Dwg. No. 22022 / 08 (A)

Clive Petch ARCHITECTS